DRAWING No. C.20

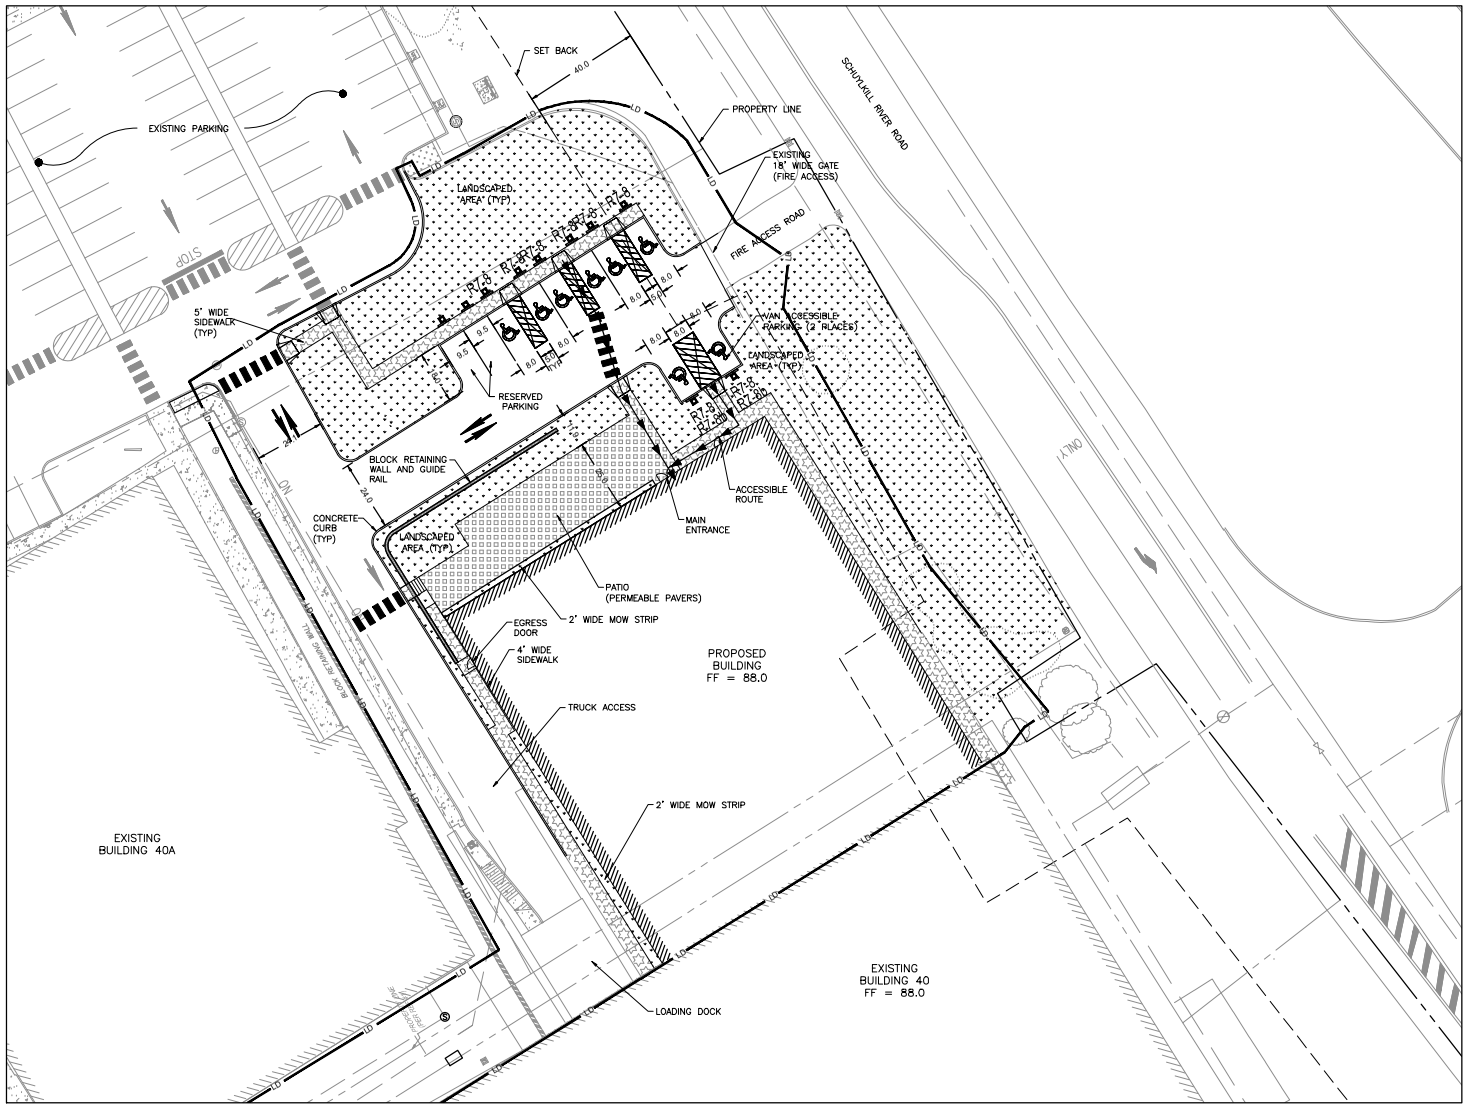

KEY PLAN
SCALE: 1"=400'

GENERAL NOTES

1. REFER TO DRAWING C.00 FOR ZONING DATA.
2. REFER TO DRAWING C.01 FOR GENERAL NOTES AND LEGEND.
3. REFER TO DRAWING C.01 FOR DEMOLITION NOTES.

LEGEND

- PERMEABLE PAVERS
- PERVIOUS SURFACE
- WALKWAYS
- BUILDING OUTLINE
- CROSS WALK STRIPING
- LD — LIMIT OF DISTURBANCE

0 10' 20' 40'
1"=20'-0"

REV. No.	REVISION	BY	ENG	GSK	APPROVED	DATE
B	ISSUED FOR PERMIT	JR	SPO			22 Jan 2020
A	Issued for Review	JR	SPO			30 Dec 2019

LINE NUMBERS ASSIGNED

LAST NUMBER USED

LINE NUMBERS DELETED

-

CONFIDENTIAL
THIS DRAWING IS THE PROPERTY OF
GlaxoSmithKline
THE INFORMATION CONTAINED HEREIN MAY NOT BE USED OR COPIED IN ANY MANNER WITHOUT THE WRITTEN PERMISSION OF THE OWNER

GlaxoSmithKline
GMS Biopharm
893 River Road, Conshohocken, PA 19428

PROJ. AUTH. NO.:				
DRAWN BY: JR	DATE: 30 DEC 2019	APPD BY: JR	DATE: 30 DEC 2019	
CHECKED BY: -	DATE: -	APPD BY: -	DATE: -	

JACOBS
THREE TOWER BRIDGE
TWO ASH STREET, SUITE 3000
CONSHOHOCKEN, PA. 19428-2074
TEL. 610-238-1000
FAX. 610-238-1100

BLDG.-FUR. NO.:	GSK JOB NO.:	PROJECT NO.: 63FHDB01

LOCATION: UPPER MERION, PA

TITLE: SITE LAYOUT PLAN

SCALE: NONE	GRID LATITUDE:	CONTRACTOR'S DWG. NO.:	REV.:
PRINT DATE: 30 DEC 2019	SHEET:	GSK DWG. NO.: C.20	REV.: B