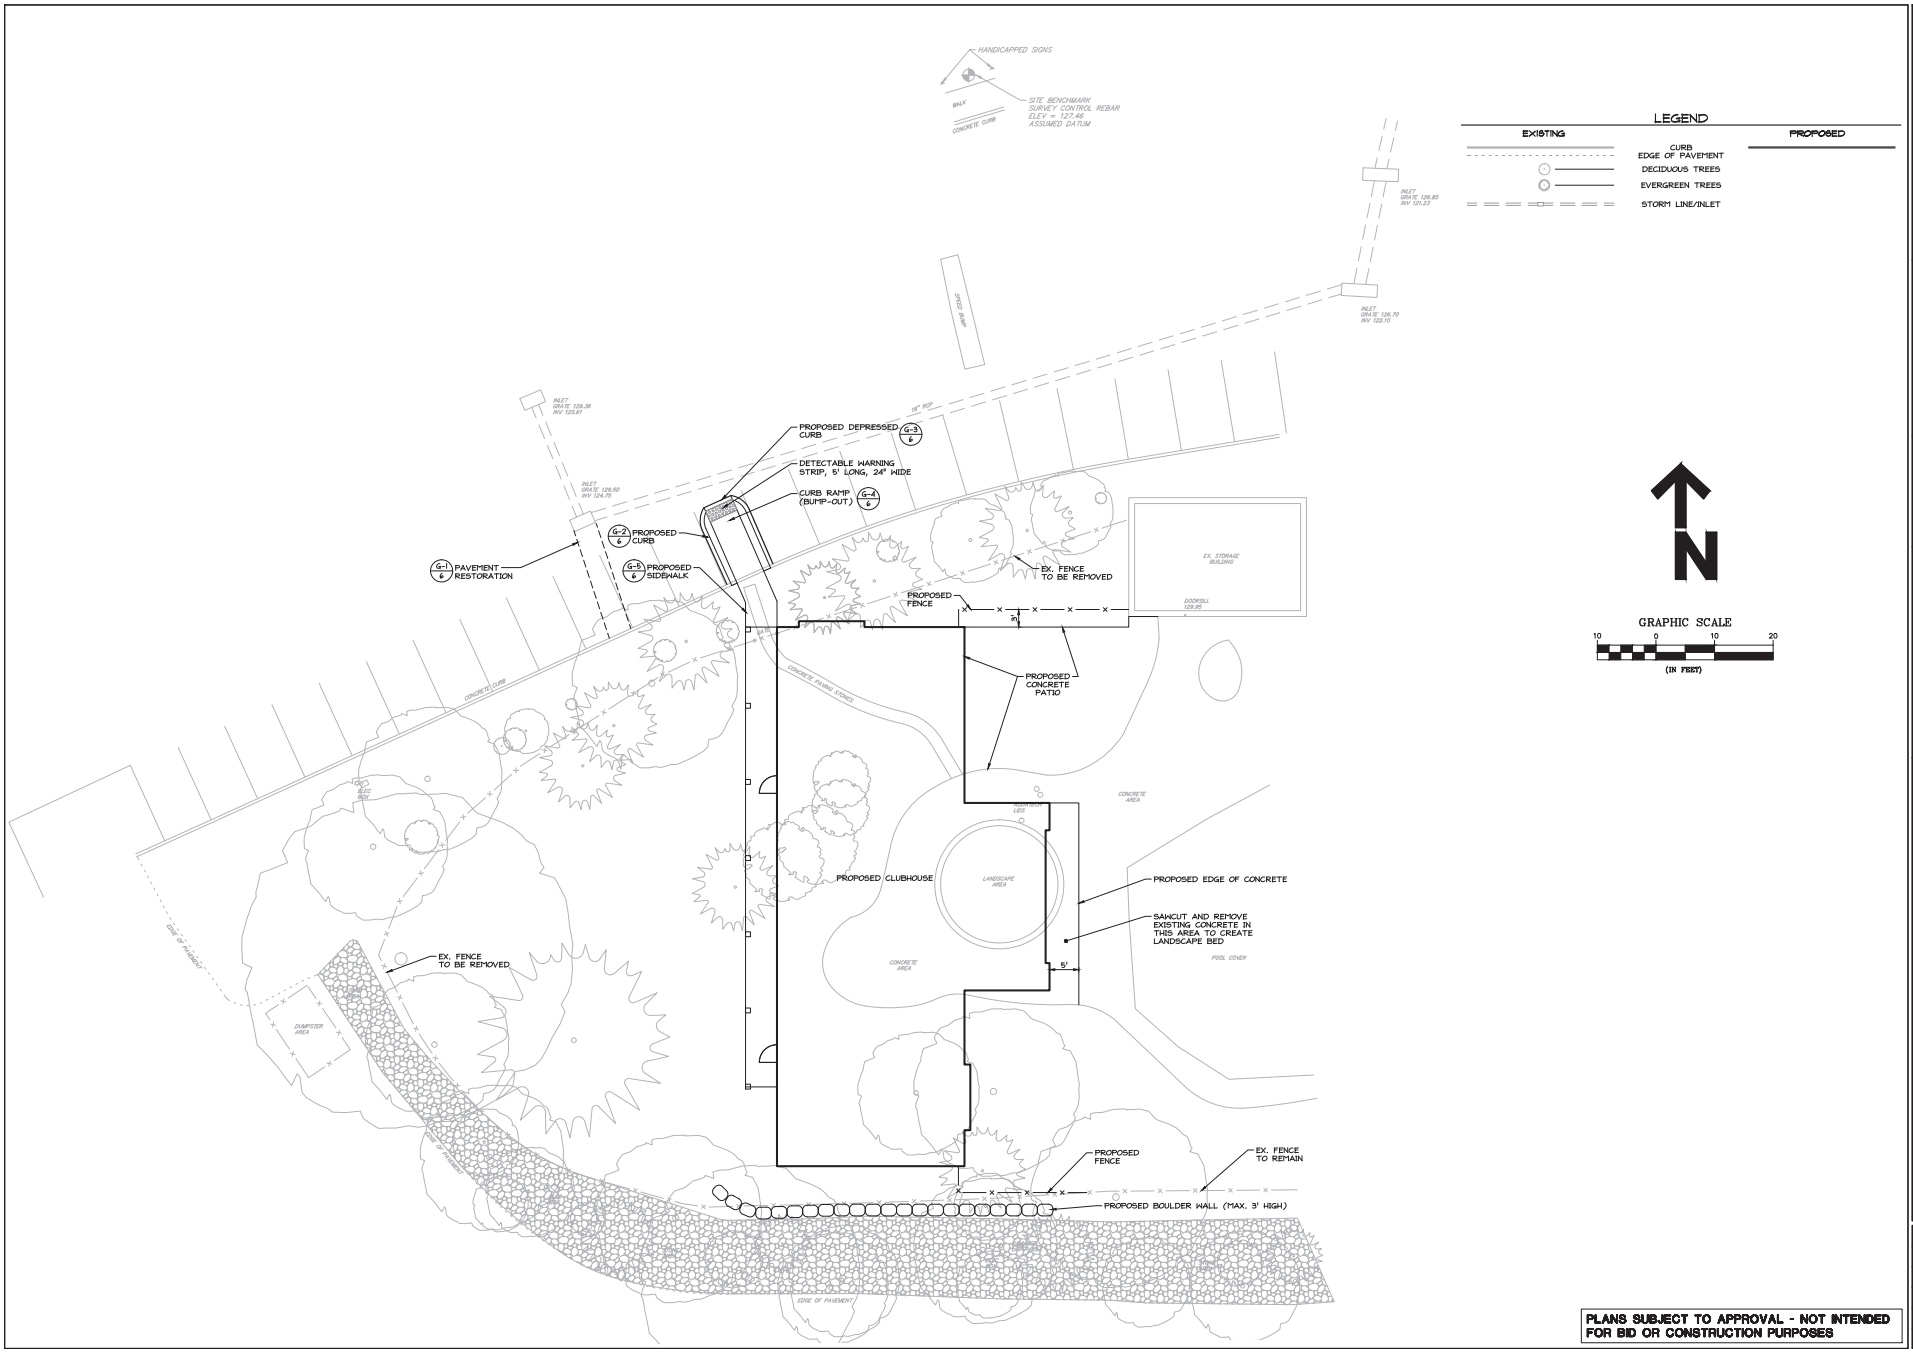

PLANS SUBJECT TO APPROVAL - NOT INTENDED FOR BID OR CONSTRUCTION PURPOSES

DMA
DAVID M. ALLEN ASSOCIATES, INC.
LANDSCAPE ARCHITECTURE, LAND PLANNING
1200 Harrisburg Pike / Lancaster, PA 17603
(717) 393-0810 / fax (717) 393-0221 / www.dmaassociates.com
© DAVID M. ALLEN ASSOCIATES, INC. - ALL RIGHTS RESERVED

REVISIONS

SEAL

CLIENT / OWNER / APPLICANT
KREIDER & MILLER BUILDERS, INC.
1595 COLUMBIA AVENUE
LANCASTER, PA 17603
(717) 393-7273

LAYOUT PLAN

LAFAYETTE AT VALLEY FORGE APARTMENTS LDP

UPPER MERION TOWNSHIP, LANCASTER COUNTY PA

PRINCIPAL: B. SWERNIK	PROJECT MANAGER: B. SWERNIK
DRAWN BY: J. SPANGLER	CHECKED BY
JOB NO.: 13-110	DRAWING NO.: 13-110
FILE NO.: 1311OLAYOUT	
DATE: 4/30/13	SCALE: 1"=10'
SHEET NO.: 3 OF 6	