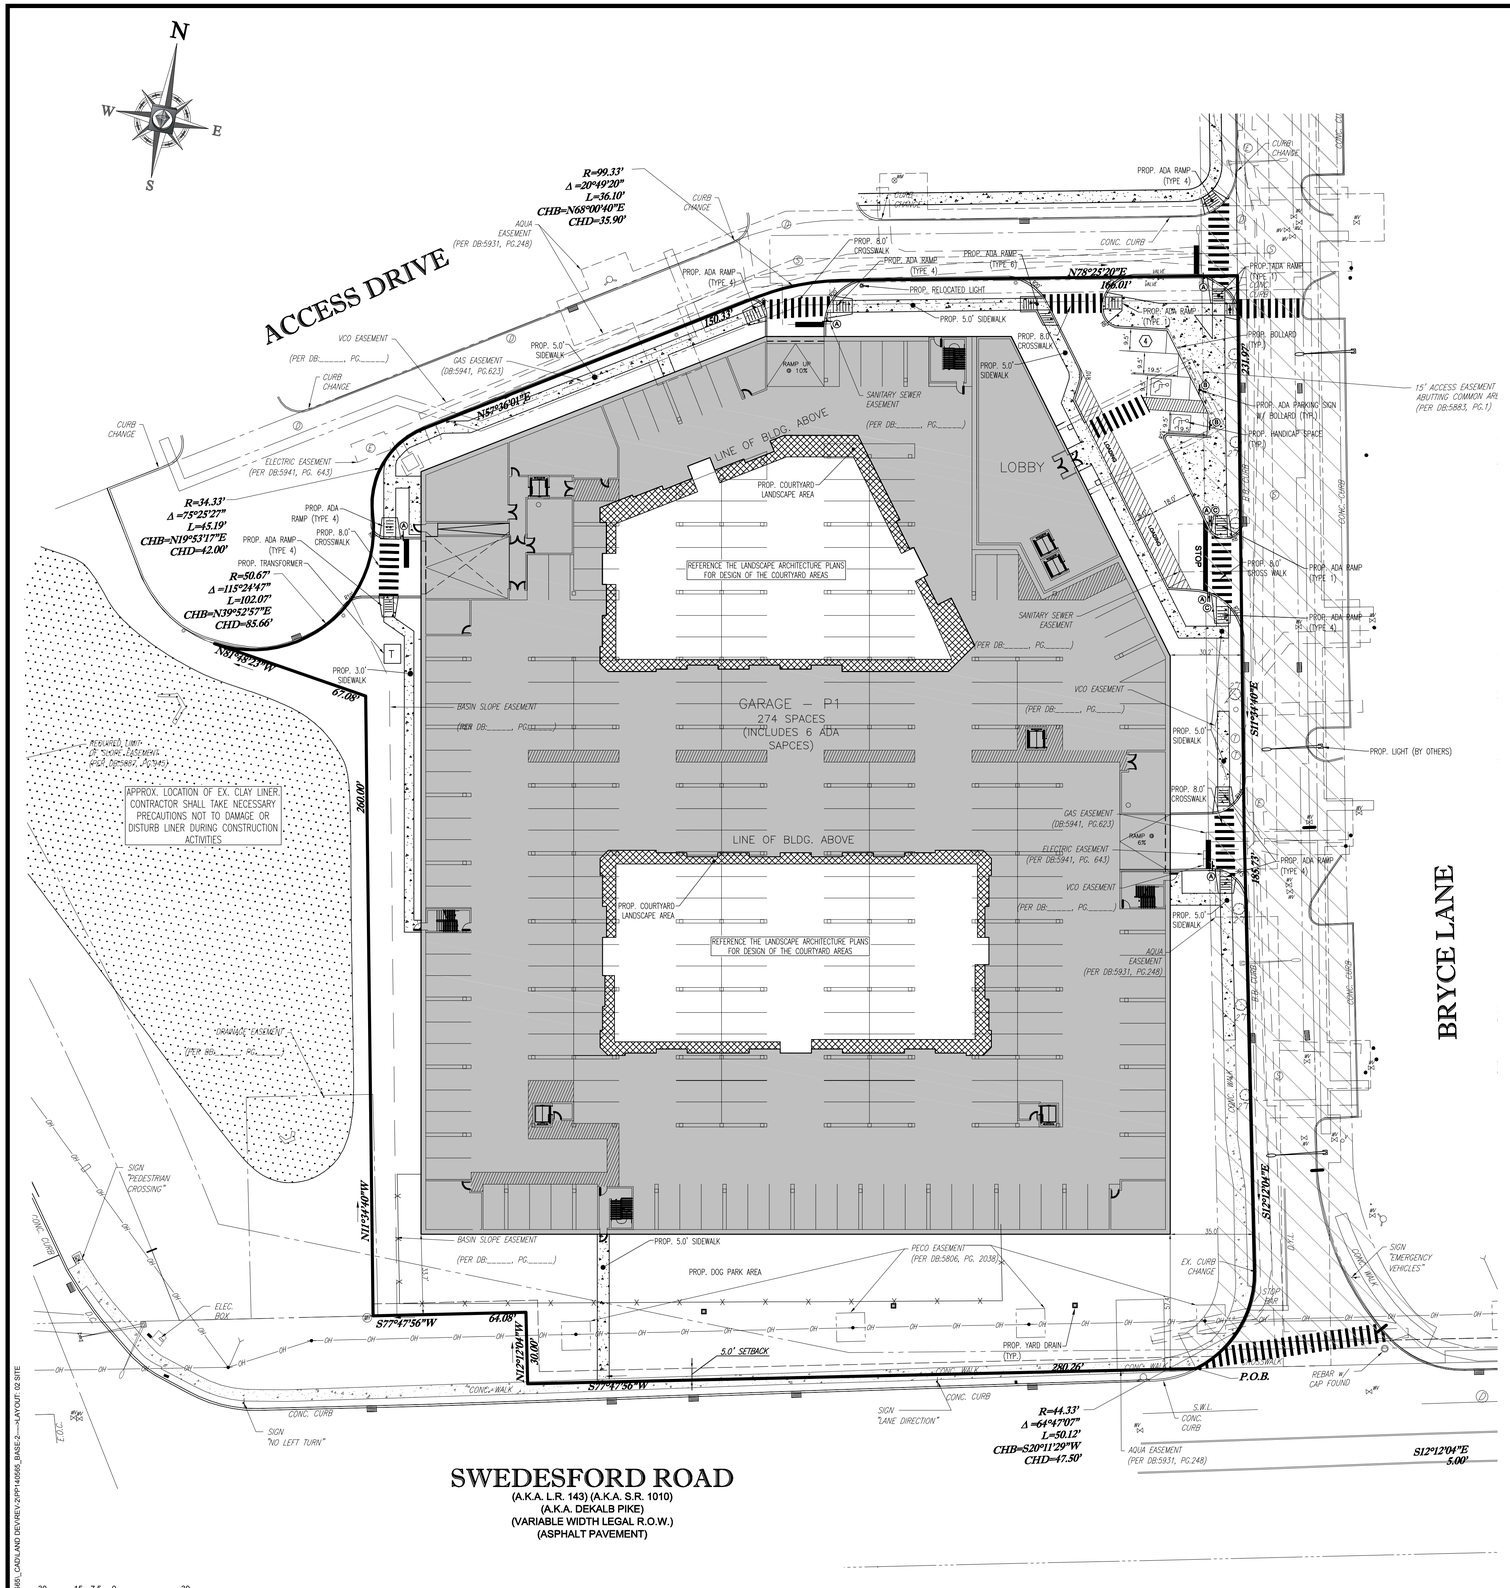
N
W
E
S
ACCESS DRIVE
R=99.33'
Δ =20°49'20"
L=36.10'
CHB=N68°00'40"E
CHD=35.90'
CURB CHANGE
AQUA EASEMENT (PER DB:5931, PG.248)
PROP. ADA RAMP (TYPE 4)
PROP. 8.0' CROSSWALK
PROP. ADA RAMP (TYPE 6)
PROP. RELOCATED LIGHT
PROP. 5.0' SIDEWALK
CONC. CURB
N78°25'20"E 166.01'
VCO EASEMENT (PER DB:_____, PG._____)
GAS EASEMENT (DB:5941, PG.623)
150.33'
RAMP UP @ 10%
SANITARY SEWER EASEMENT (PER DB:_____, PG._____)
N57°36'01"E
ELECTRIC EASEMENT (PER DB:5941, PG. 643)
LINE OF BLDG. ABOVE
LOBBY
PROP. COURTYARD LANDSCAPE AREA
REFERENCE THE LANDSCAPE ARCHITECTURE PLANS FOR DESIGN OF THE COURTYARD AREAS
R=34.33'
Δ =75°25'27"
L=45.19'
CHB=N19°53'17"E
CHD=42.00'
PROP. ADA RAMP (TYPE 4)
PROP. 8.0' CROSSWALK
PROP. TRANSFORMER
R=50.67'
Δ =115°24'47"
L=102.07'
CHB=N39°52'57"E
CHD=85.66'
N81°49'23"W
67.08'
PROP. 3.0' SIDEWALK
BASIN SLOPE EASEMENT (PER DB:_____, PG._____)
GARAGE – P1
274 SPACES
(INCLUDES 6 ADA SAPCES)
SANITARY SEWER EASEMENT (PER DB:_____, PG._____)
VCO EASEMENT (PER DB:_____, PG._____)
GAS EASEMENT (DB:5941, PG.623)
ELECTRIC EASEMENT (PER DB:5941, PG. 643)
VCO EASEMENT (PER DB:_____, PG._____)
AQUA EASEMENT (PER DB:5931, PG.248)
PROP. COURTYARD LANDSCAPE AREA
REFERENCE THE LANDSCAPE ARCHITECTURE PLANS FOR DESIGN OF THE COURTYARD AREAS
PROP. 5.0' SIDEWALK
PROP. 8.0' CROSSWALK
PROP. ADA RAMP (TYPE 1)
PROP. BOLLARD (TYP.)
15' ACCESS EASEMENT ABUTTING COMMON AREA (PER DB:5883, PG.1)
PROP. ADA PARKING SIGN W/ BOLLARD (TYP.)
PROP. HANDICAP SPACE (TYP.)
PROP. 8.0' CROSS WALK
PROP. ADA RAMP (TYPE 1)
PROP. ADA RAMP (TYPE 4)
S12°12'04"E 188.27'
PROP. ADA RAMP (TYPE 4)
PROP. LIGHT (BY OTHERS)
PROP. 8.0' CROSSWALK
PROP. 5.0' SIDEWALK
BRYCE LANE
CONC. WALK
CONC. CURB
S12°12'04"E 5.00'
APPROX. LOCATION OF EX. CLAY LINER CONTRACTOR SHALL TAKE NECESSARY PRECAUTIONS NOT TO DAMAGE OR DISTURB LINER DURING CONSTRUCTION ACTIVITIES
260.00'
DRAINAGE EASEMENT (PER BD:_____, PG._____)
SIGN "PEDESTRIAN CROSSING"
N12°30'42"W 100.00'
BASIN SLOPE EASEMENT (PER DB:_____, PG._____)
PROP. 5.0' SIDEWALK
PECO EASEMENT (PER DB:5806, PG. 2039)
PROP. DOG PARK AREA
EX. CURB CHANGE
SIGN "EMERGENCY VEHICLES"
ELEC. BOX
S77°47'56"W 64.08'
5.0' SETBACK
PROP. YARD DRAIN (TYP.)
S77°47'56"W 280.26'
P.O.B.
REBAR w/ CAP FOUND
SIGN "LANE DIRECTION"
CONC. CURB
R=44.33'
Δ =61°47'07"
L=50.12'
CHB=S20°11'29"W
CHD=47.50'
S.W.L.
CONC. CURB
AQUA EASEMENT (PER DB:5931, PG.248)
S12°12'04"E 5.00'
SIGN "NO LEFT TURN"
CONC. CURB
SWALE
SWALE
SWALE