


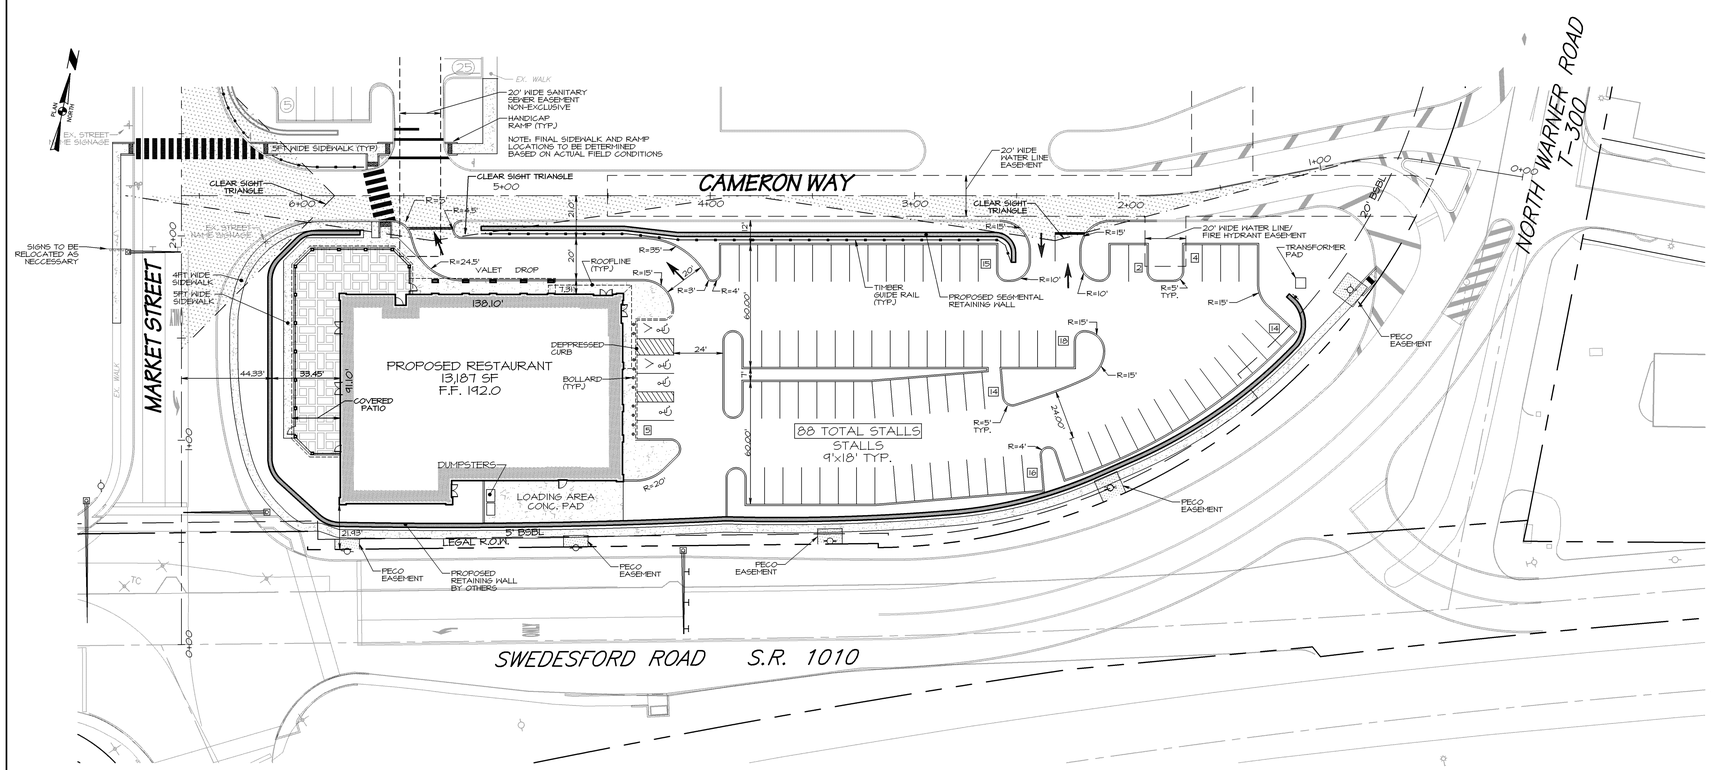


LOCATION MAP

## LEGEND

| | EXISTING | PROPOSED |
|---|---|---|
| LEGAL RIGHT-OF-WAY LINE | | |
| ULTIMATE RIGHT-OF-WAY LINE | | |
| PROPERTY LINE | | |
| CURB | | |
| EDGE OF PAVING | | |

## PARKING REQUIREMENTS (SEE NOTE #1)
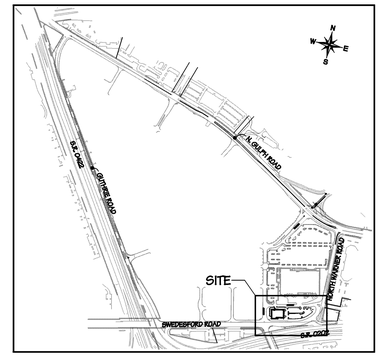
| ENT./RESTAURANT | | REQUIRED | PROVIDED |
|---|---|---|---|
| 9,943 SF (NET LEASABLE) | 6 SPACES PER 1000 SF | 60 +10 RESERVE* TO TOTAL | 88 |

* PER AGREEMENT 4.03(1)(b)

## NOTES:

1. THE MANUAL OF SITE DEVELOPMENT STANDARDS, TOGETHER WITH THE SETTLEMENT AGREEMENT (EXECUTED APRIL 20, 2006), SHALL SUPERSEDE THE REQUIREMENTS OF CHAPTERS 140 (STORMWATER MANAGEMENT), 141 (STREET AND SIDEWALKS), 145 (SUBDIVISION AND LAND DEVELOPMENT), AND 165 (ZONING) OF THE CODE OF THE TOWNSHIP OF UPPER MERION TOWNSHIP ("CODE") AND SHALL GOVERN ALL ASPECTS OF DEVELOPMENT, USE, OCCUPANCY OR REDEVELOPMENT OF THE TOWN CENTER DEVELOPMENT, INCLUDING THE PAYMENT OF ANY APPLICATION AND REVIEW FEES AND IMPACT FEES. TO THE EXTENT THAT THIS MANUAL SPECIFICALLY INCORPORATES CODE REQUIREMENTS, SUCH REQUIREMENTS SHALL BE THE CODE REQUIREMENTS IN EFFECT ON THE DATE THAT THE SETTLEMENT AGREEMENT WAS EXECUTED.
2. THE STORMWATER CONVEYANCE SYSTEMS FOR THIS PROJECT ARE AN EXTENSION OF THE PREVIOUSLY APPROVED AND CONSTRUCTED STORMWATER MANAGEMENT AND CONVEYANCE SYSTEM FOR THE ENTIRE VILLAGE AT VALLEY FORGE. THIS PROJECT (APPROX. 1.8 ACRES) WAS INCLUDED AS FULLY DEVELOPED IN THE PREVIOUSLY APPROVED CALCULATIONS FOR STORMWATER CONVEYANCE, STORM WATER MANAGEMENT, AND THE POST CONSTRUCTION STORMWATER MANAGEMENT PLAN. NO CHANGES TO THE OFF-SITE STORMWATER MANAGEMENT FACILITIES ARE PROPOSED BY THIS PLAN.
3. EXTERNAL ROADWAY IMPROVEMENTS HAVE BEEN CONSTRUCTED PER PLANS PREPARED BY TRAFFIC PLANNING & DESIGN, INC. FOR WHICH PENNDOT PERMIT # 06074851, DATED AUG. 18, 2009 WAS OBTAINED.
4. THE PROPERTY OWNER SHALL HAVE THE RESPONSIBILITY FOR THE MAINTENANCE OF ALL THE PERMANENT STORMWATER MANAGEMENT FACILITIES. NO CHANGES SHALL BE MADE TO THE STORMWATER MANAGEMENT FACILITIES WITHOUT PRIOR WRITTEN APPROVAL FROM THE TOWNSHIP AND PA DEP. A BLANKET EASEMENT IS HEREBY GRANTED GIVING THE TOWNSHIP THE RIGHT, BUT NOT THE OBLIGATION, TO ENTER THE PROPERTY TO PERFORM ANY REQUIRED MAINTENANCE WHICH HAS NOT BEEN PROPERLY PERFORMED IN A TIMELY MANNER, THE PROPERTY OWNER SHALL BE RESPONSIBLE FOR THE COST OF ANY MAINTENANCE WHICH IS PERFORMED BY THE TOWNSHIP.
5. RETAINING WALLS EXCEEDING 4 FEET IN HEIGHT SHALL BE DESIGNED BY A REGISTERED PROFESSIONAL ENGINEER AND THE DESIGNS SUBMITTED FOR REVIEW AND APPROVAL BY THE TOWNSHIP ENGINEER.
6. ALL PROPOSED SIGNS MUST BE SUBMITTED TO THE TOWNSHIP ZONING OFFICER FOR REVIEW PRIOR TO PLACEMENT.
7. ALL INFORMATION FROM THE CURBLINE BACK TO THE BUILDING WILL BE SHOWN ON ARCHITECTURAL PLANS PREPARED BY NEXT DOOR BAR & GRILL AND SUBMITTED TO TOWNSHIP BUILDING DEPARTMENT AND TOWNSHIP ENGINEER FOR REVIEW.
8. SEE "ALTA/ACSM LAND TITLE SURVEY, WEGMANS FOOD MARKET, INC. DATED 11-10-2010 FOR OUTBOUNDS AND RIGHT-OF-WAY ANNOTATION.
9. CONTRACTOR IS RESPONSIBLE FOR FOLLOWING THE GUIDANCE AND RECOMMENDATIONS PROVIDED BY GEO-TECHNOLOGY ASSOCIATES, INC IN THEIR "GEOTECHNICAL ENGINEERING REPORT" DATED NOVEMBER 2011.

## COMMONWEALTH OF PENNSYLVANIA
## COUNTY OF MONTGOMERY

### OWNER/CORPORATE CERTIFICATION

I DO HEREBY CERTIFY THAT I AM THE REGISTERED OWNER OF THE LAND HEREIN SUBDIVIDED AND THAT MY CONSENT TO THE APPROVAL OF THIS PLAN HAS BEEN GRANTED AND THAT I DESIRE THE SAME TO BE RECORDED.

REALEN VALLEY FORGE GREENES ASSOCIATIONS, a Pennsylvania general partnership
By: REALEN GOLF COMMUNITIES, LP, a Pennsylvania limited partnership, a partner
By: Realen Golf Development Corp., its general partner

By: _____
Dennis Malcomlan, President

### NOTARY PUBLIC

Commonwealth of Pennsylvania
County of Montgomery

On the _____ day of _____ A.D. 201___ before me, the undersigned Notary Public, personally appeared Dennis Malcomlan, who acknowledged himself/herself to be the President of Realen Golf Development Corp., the general partner of Realen Golf Communities, L.P., a Pennsylvania limited partnership, which is a partner in Realen Valley Forge Greenes Associates, a Pennsylvania general partnership , and he/she, as such President of the general partner which is a partner in Realen Valley Forge Greenes Associates, being authorized to do so, affixed his name to this plan on behalf of Realen Valley Forge Greenes Associates, a Pennsylvania General Partnership, by signing the name of the General Partner of Realen Golf Communities, L.P., a partner in Realen Valley Forge Greenes Associates by himself/herself as President thereof.

IN WITNESS WHEREOF, I hereunder set my hand and official seal.

Notary Public: _____

My commission expires _____

### UPPER MERION TOWNSHIP BOARD OF SUPERVISORS

APPROVED BY THE BOARD OF SUPERVISORS OF UPPER MERION TOWNSHIP ON THE _____ DAY OF _____ 20___.

_____ _____
SECRETARY CHAIRMAN

_____
TOWNSHIP ENGINEER (Reviewed By)

MCPC No._____

PROCESSED AND REVIEWED. A REPORT HAS BEEN PREPARED BY THE MONTGOMERY COUNTY PLANNING COMMISSION IN ACCORDANCE WITH THE MUNICIPALITIES PLANNING CODE.

CERTIFIED THIS DATE _____
_____ FOR THE DIRECTOR
MONTGOMERY COUNTY PLANNING COMMISSION

### COUNTY RECORDER OF DEEDS

RECORDED IN THE OFFICE OF THE RECORDER OF DEEDS IN NORRISTOWN, PENNSYLVANIA, IN PLAN BOOK NO._____ PAGE NO._____ ON THE _____DAY OF_____, 201___.

COUNTY RECORDER OF DEEDS

### SURVEYOR

I, _____, A REGISTERED PROFESSIONAL SURVEYOR OF THE COMMONWEALTH OF PENNSYLVANIA, CERTIFY THAT THIS PLAN REPRESENTS A SURVEY MADE BY ME; THE MONUMENTS SHOWN THEREON EXIST AS LOCATED AND THAT THE DIMENSIONAL AND GEODETIC DETAILS ARE CORRECT.

_____ _____
DATE

PENNSYLVANIA ONE CALL SYSTEM, INC.
925 Irwin Run Road
West Mifflin, Pennsylvania
15122 – 1078

BEFORE YOU DIG ANYWHERE IN PENNSYLVANIA! CALL 1-800-242-1776
NON-MEMBERS MUST BE CONTACTED DIRECTLY
PA LAW REQUIRES THREE WORKING DAYS NOTICE TO UTILITIES BEFORE YOU EXCAVATE, DRILL, BLAST OR DEMOLISH

| NO. | REV. | DESCRIPTION | DATE | BY |
|---|---|---|---|---|
| 2 | | REVISED PER TWP. ENGINEERS REVIEW LETTER DATED 2-13-12 | 2-16-12 | TBF |
| 1 | | REVISED PER TWP. ENGINEERS REVIEW LETTER DATED 1-6-12 | 1-30-12 | TBF |

OWNER:
REALEN VALLEY FORGE GREENES ASSOC.
1000 Chesterbrook Blvd., Suite 100
Berwyn PA 19312

TAX MAP PARCEL NO.
58-00-17444-007

TOWNSHIP FILE No.:

TOTAL AREA: 124.237 Ac.

TOTAL LOTS: 1

DATE: 12-21-11

SCALE: 1" = 30'

NEXT DOOR BAR & GRILL
RECORD PLAN
THE VILLAGE AT VALLEY FORGE
UPPER MERION TOWNSHIP, MONTGOMERY COUNTY, PENNSYLVANIA

CHRISTOPHER D. BURKETT
REGISTERED PROFESSIONAL
ENGINEER
043567 E
Christopher D. Burkett
PA PE No. 043567 E

GILMORE & ASSOCIATES INC.
ENGINEERING & CONSULTING SERVICES
184 WEST MAIN STREET, SUITE 300, TRAPPE, PA 19426 (610)-489-4949
www.gilmore-assoc.com

30' 0' 30' 100'
SCALE IN FEET

JOB NO.: 10-04041K

SHEET NO. 3 OF 11

| DRN BY: | DES BY: | CHK BY: | APP BY: |
|---|---|---|---|
| TBF. | C.D.B. | C.D.B | C.D.B |

ONLY THOSE PLANS INCORPORATING THE RAISED PROFESSIONAL SEAL SHOULD BE CONSIDERED OFFICIAL AND RELIED UPON BY USER. THIS PLAN IS PREPARED SPECIFICALLY FOR THE CLIENT AND PROJECT DESIGNATED HEREON. MODIFICATION, REVISION, DUPLICATION OR USE WITHOUT THE CONSENT OF GILMORE & ASSOCIATES, INC. IS PROHIBITED.
© COPYRIGHT 2012 GILMORE & ASSOCIATES, INC. ALL RIGHTS RESERVED!

FOR PLANNING & ZONING USE ONLY

Feb 16, 2012 1:23PM
N:\Data\2010\2010-04041K Hegnars Restaurant\2.Land Design\2.5.0 Drawings\2.5.1 Pros\10-04041k.pro